




PA-SIT REV 5

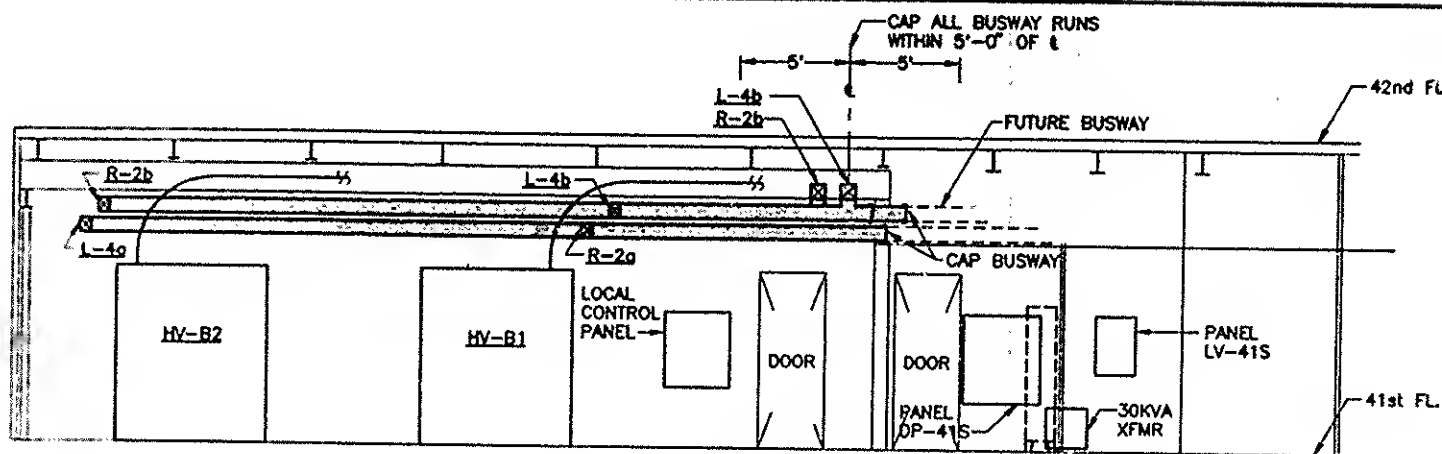


SECTION E-E

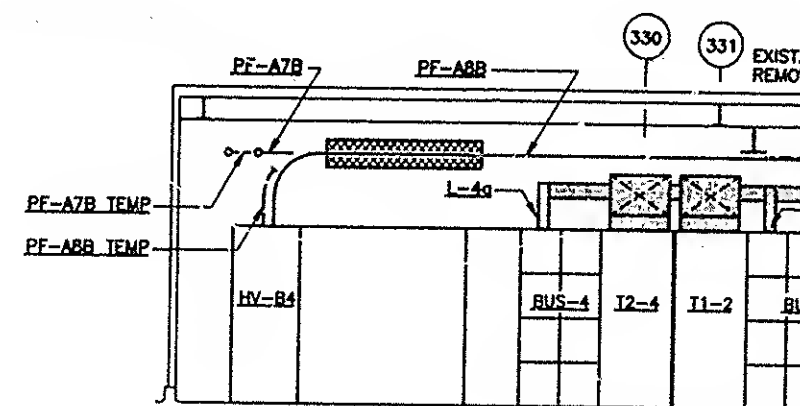


SECTION A-A

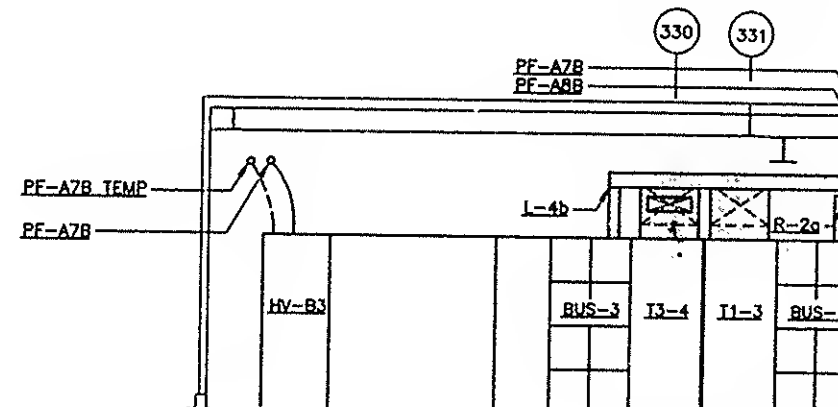


SECTION B-B

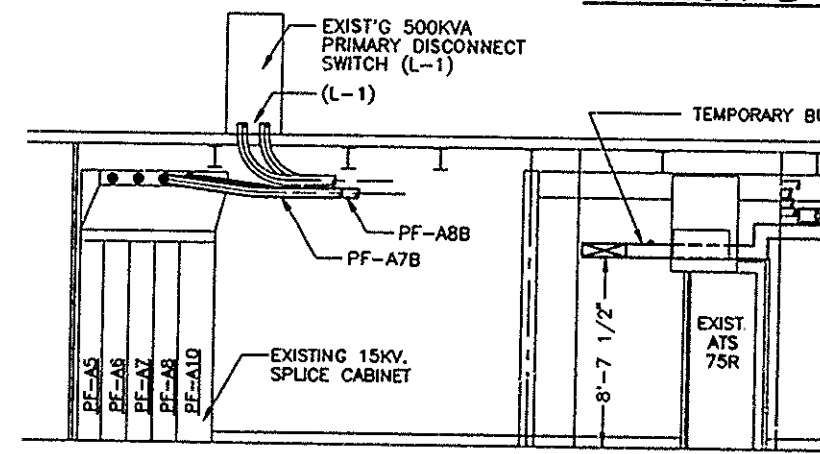

SECTION C-C

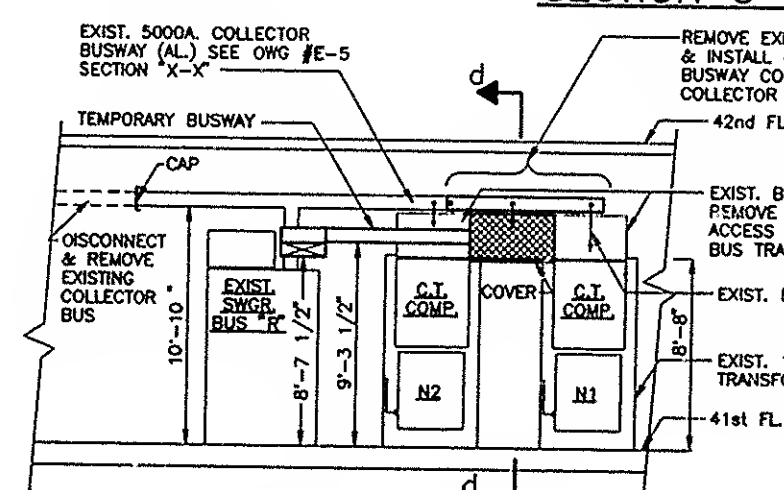

SECTION D-D  
TEMPORARY CONNECTION  
AT COLLECTOR BUSWAY

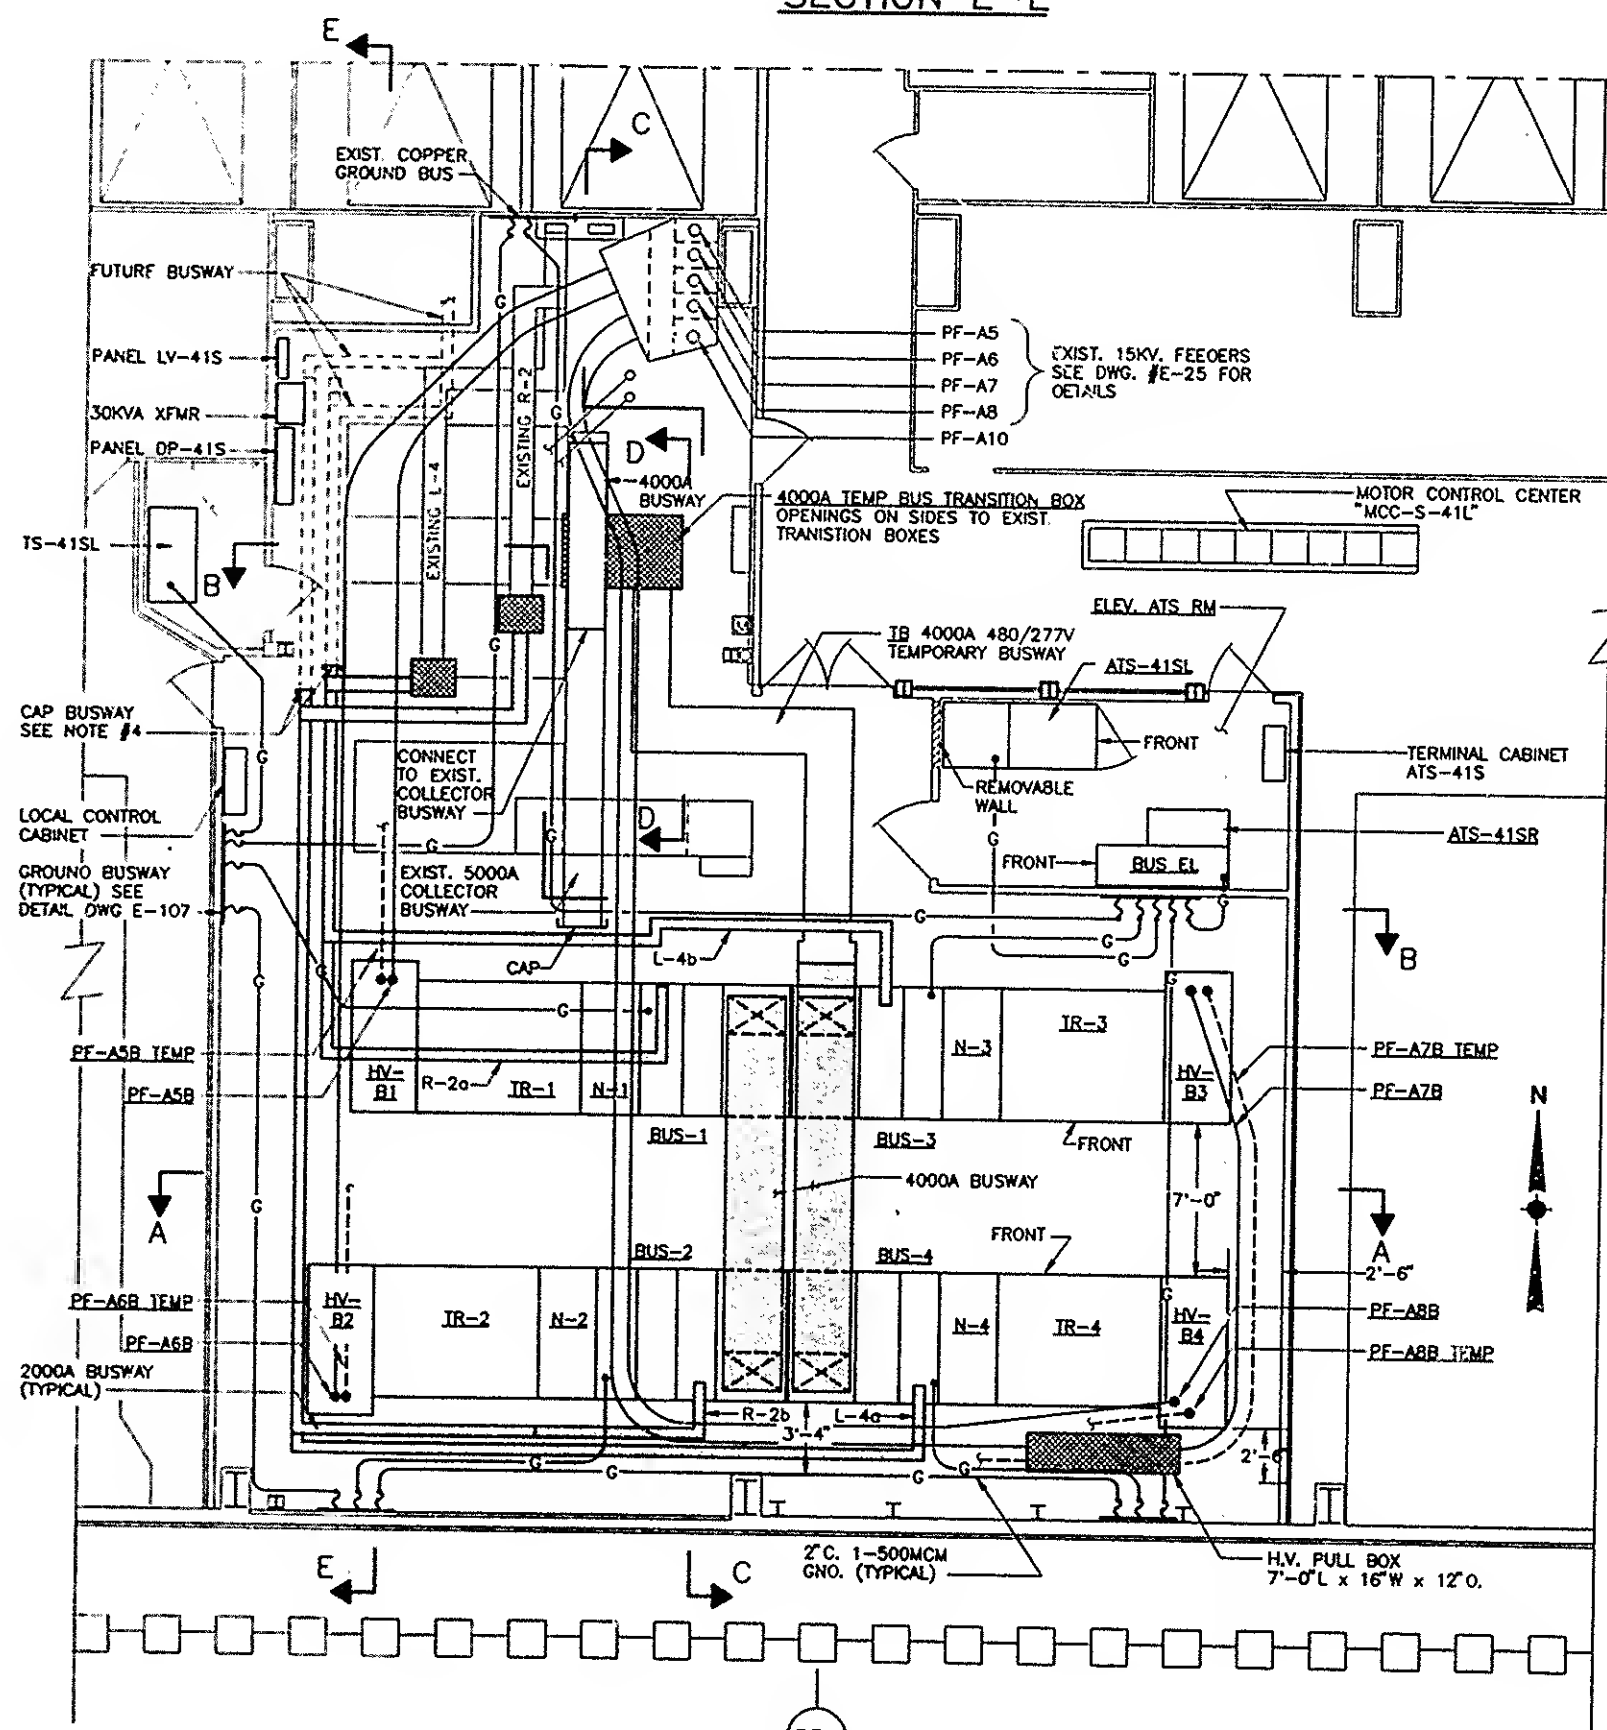

PART PLAN - 41st FLOOR

0 4 8 12 16  
SCALE IN FEET

NOTE:

1. THIS DRAWING IS A TRUE AND CORRECT COPY OF ONE OF THE CONTRACT DRAWINGS, CONSTITUTING A PART OF CONTRACT NO. NYC-002,071 IN THE FORM IN WHICH SAID DRAWINGS EXISTED AT THE TIME THE SAID CONTRACT WAS EXECUTED BY THE PARTIES.
2. FOR WORK IN THIS DRAWING SEE NOTE #3.
3. FOR LOCAL CONNECTIONS SEE DRAWING #E-10.
3. FOR BUSWAY REVISIONS SEE GENERAL NOTE.

DATE 6/21/95 Sultan A. Aslam  
SPEC. WRITER  
DATE 8/15/95 Peter K. Jurek  
ENGINEER OF DESIGN